DATUM TABLE

Hcrizontal Datum:	GDA 94
Vertical Datum:	AHD
Origin:	PM 90344
DNRM Registered Coordinates:	E= 680 393.911
	N= 7 756 158.193
	RL= 12.550
Hcrizontal Order:	1st
Vertical Order:	4th
The Coordinate System is a Plane Projection Centred at:	BM (Spike in Bit Carpark)
Coordinates	E= 680 417.556
	N= 7 756 883.266
	RL= 4.263
Scale Factor Used to Convert MGA to Plane Distances:	1.000 007 305

IMPORTANT NOTE

1. This plan was prepared for the solepurposes of the client for th specific purpose of producin g a detail plan. This plan is strictly limited to the Pupose and does not apply directly or indirectly and will not be used for any other application, purpose, use or rather. The plan is presented without the assumption of a d luty of care to any other person (other than the Client) ("Third Party") and may not be relied on by Third Part y.
2. RPS Australia East Pty Ltd will not e liable (in negligence or otherwise) for any direct or indire ect loss, damage, liability or claim arising ou of or incidental to:
   a. a Third Party publishing, usingor relying on the plan;
   b. RPS Australia East Pty Ltd relying on information provided to it by the Client or a Third Party where the information is incorrect, incomplete, inaccurate, out-of-date or unreasonable;
   c. any inaccuracies or other fault with information or data sourced from a Third Party;
   d. RPS Australia East Pty Ltd relying on surface indicators that are incorrect or inaccurate;
   e. the Client or any Third Party not verifying information in this plan where recommended by RPS Australia East Pty Ltd;
   f. lodgment of this plan with any ocal authority against the recommendation of RPS Austra lia East Pty Ltd;
   g. the accuracy, reliability, suitability or completeness of any approximations or estimates made or referred to by RPS Australia East Pty Ltd in this plan.
3. Without limiting paragraph 1 or 2 above, this plan may not be copied, distributed, or reproduce id by any process unless this note is clearly displayed on the plan.
4. The titli boundaries as shown hereon were not marked at the time of survey and have been d letermined by plan dimensions only and not by fied survey. If not able to be sc located, services have been plotted from the records of relevant authorities where available and have been noted accordingly on this pl an. Where such records either do not exist or re inadequate a notation has been made hereon.
5. Prior to any demolition, excavation or construction on the site, this relevant authority should be c ontacted for possible location of further underground services and detailed locations of all services.
6. For reasons of plan presentation, nt all of the information can be shown on this plan. Please refer to the accompanying digital data for all scvey information and attribute s.
7. Contour Interval. 1m Major. 0.25m Minor.

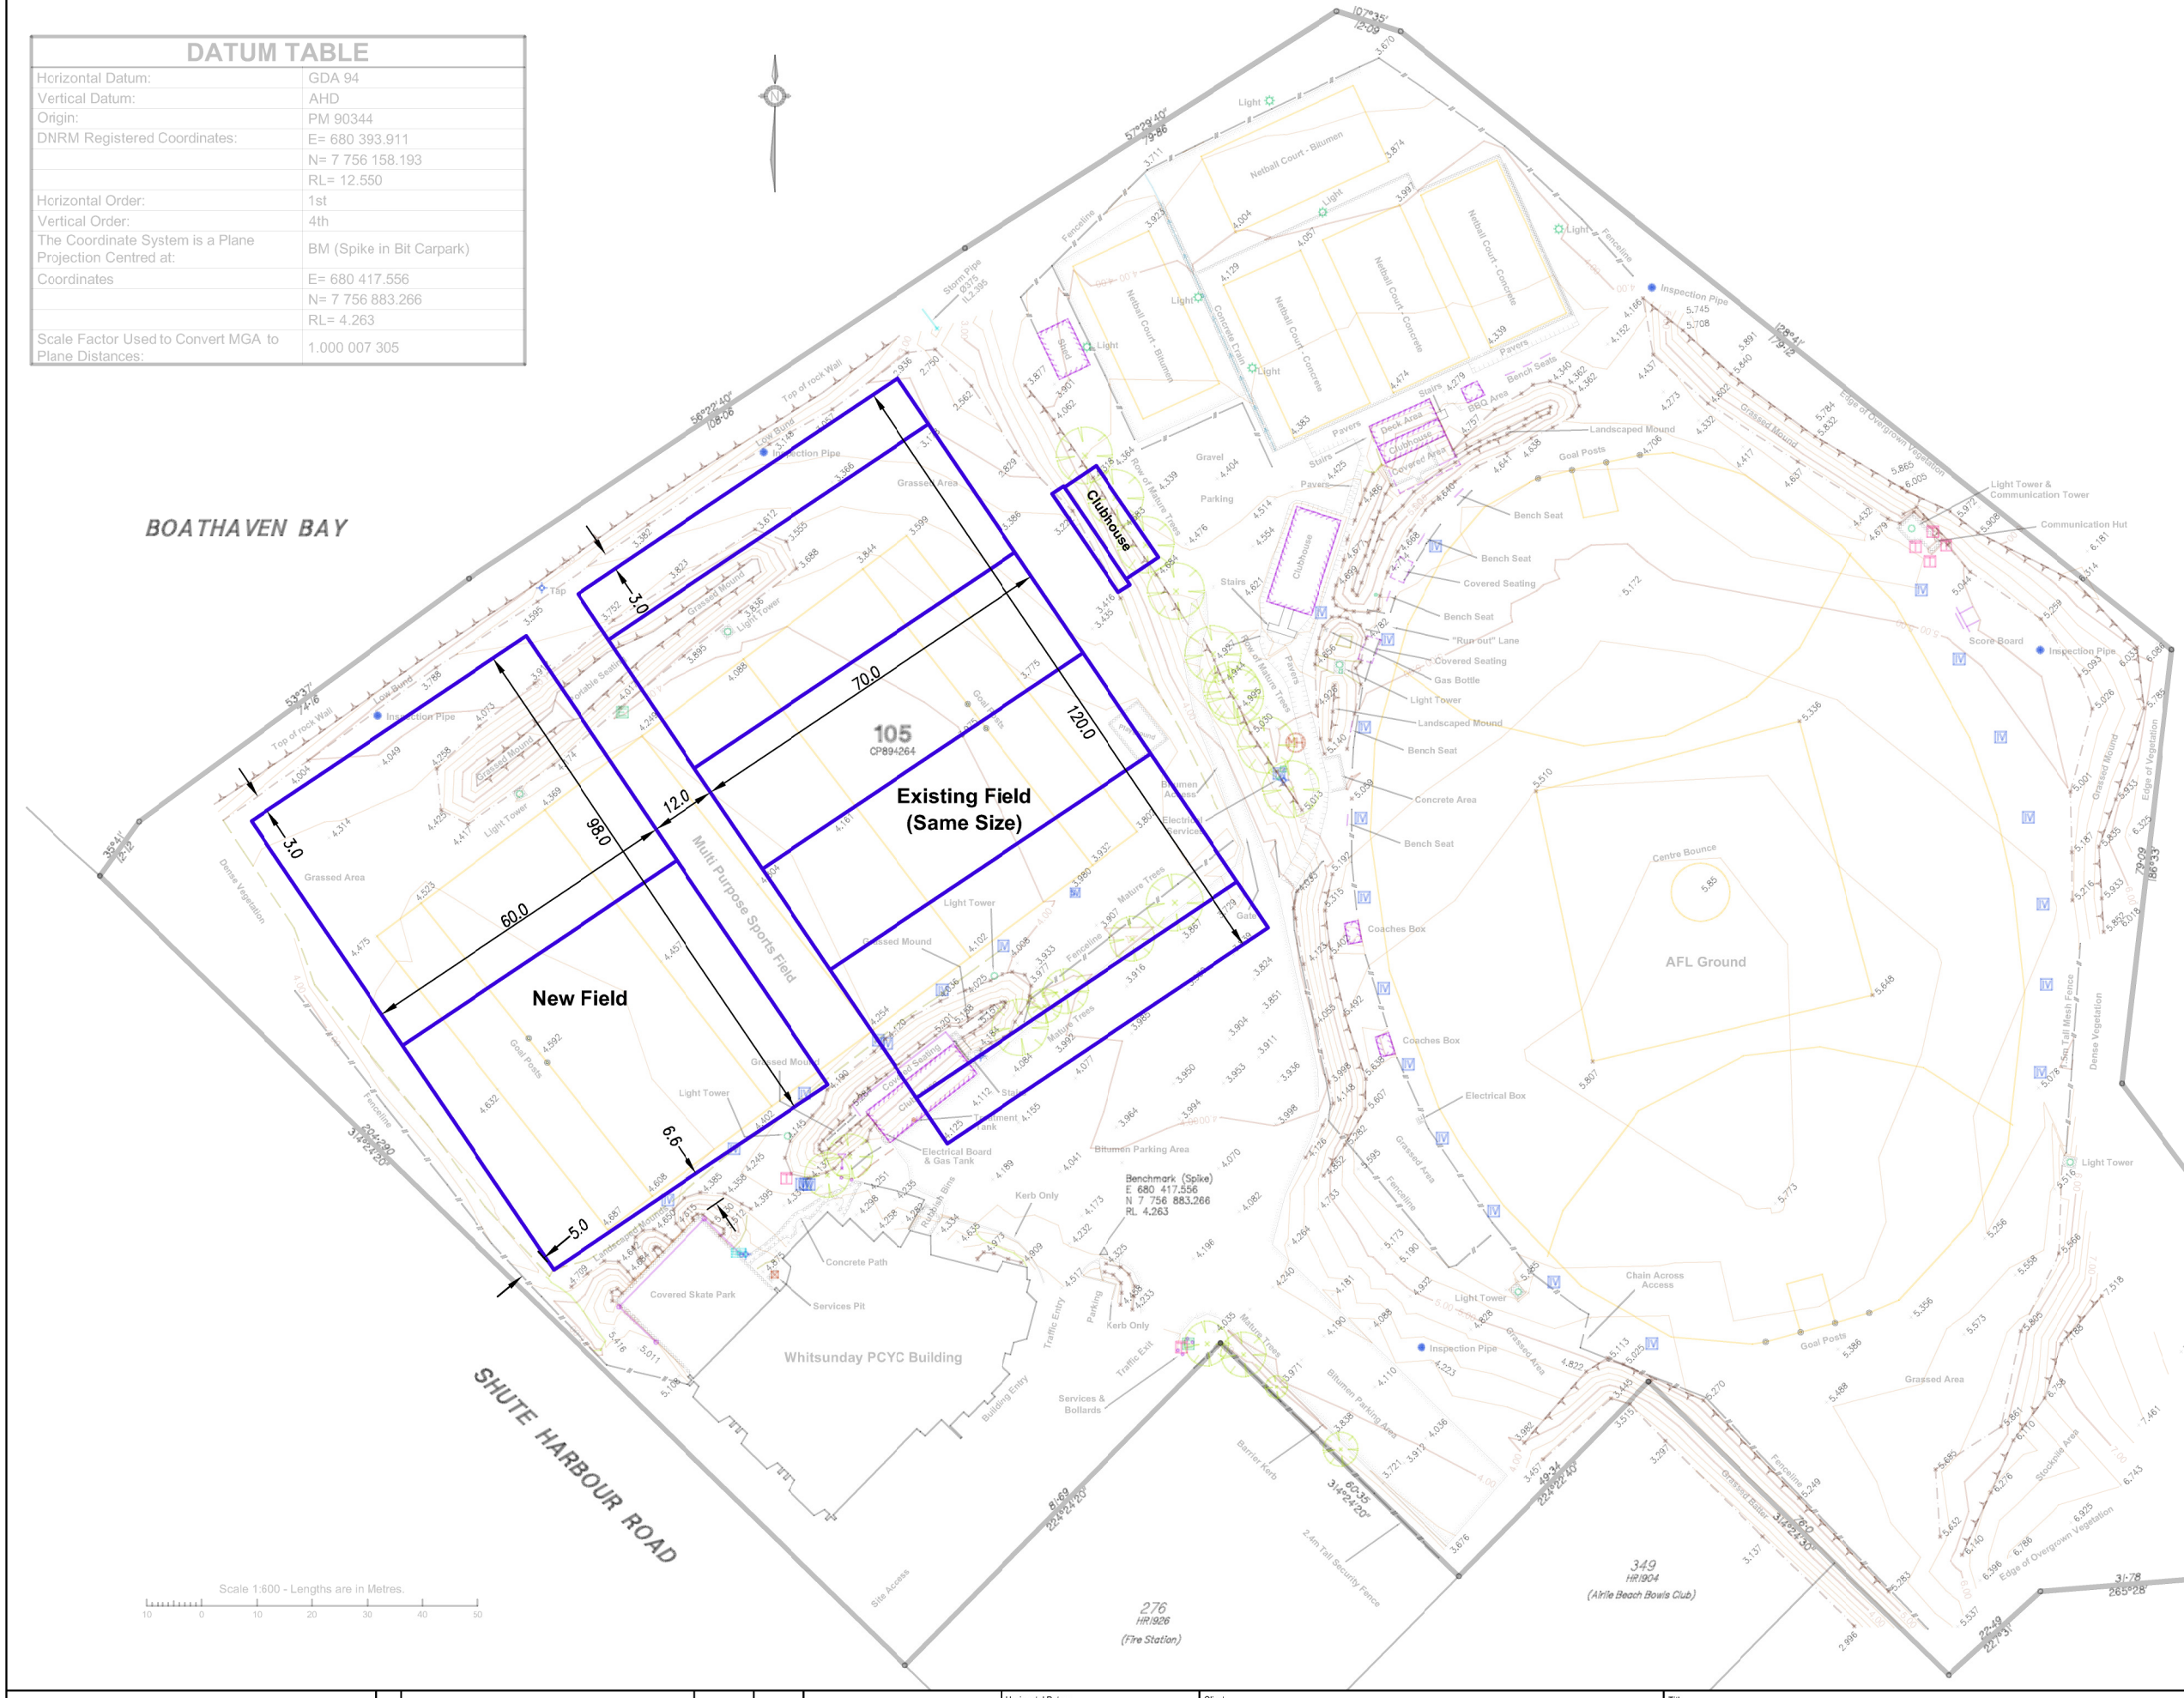

LEGEND

- Major Contour
- Minor Contour
- Surveyed Level
- Top Bank
- Bottom Bank
- Change of Grace
- Concrete Edge
- Kerb Lip/Bitumen Edge
- Kerb
- Road Marking
- Traffic Guidance Sign
- Street Sign
- Paving Edge
- Wall
- Building Edge
- Eave
- Fence
- Drainage Line
- Power Pole
- Light Pole
- Electrical Pit
- Electrical Pillar
- Sewer Manhole
- Grated Stormwater Pit
- Sluice Valve
- Irrigation Station
- Water Tap
- Water Meter
- Bore
- Telstra Pit
- Site Benchmark
- Vegetation Edge
- Tree

Rev.	Description	Date	Appr.
A	Original Issue	02/10/2014	JH

Surveyed by	RPS
Survey Date	25/05/2014
Drawn by	BSC
Checked by	JH
CCAD	122634-1
Parish	Conway
Locality	Airlie Beach
Horizontal Datum	See Datum Table
Level Datum	See Datum Table
County	Herbert
Local Authority	Whitsunday Regional

Client: **Whitsunday Sportspark Inc.**

Project: **Whitsunday Sportspark**

Title: **Site Analysis - Field Layout**
Lot 105 on CP894264
Shute Harbour Road, Airlie Beach

Scale	1:600 @ A1	Job Ref	Drawing No	Rev
Date	03/10/2014	122634-1	SA-01	B

RPS Australia East Pty Ltd
ACN 140 292 762
ABN 44 140 292 762
Unit 1, 3 Carlo Drive
Cannonvale QLD 4802
PO Box 943
Airlie Beach QLD 4802
T +61 7 4948 5300
F +61 7 4948 5301
W rpsgroup.com.au

COPYRIGHT PROTECTS THIS PLAN
Unauthorised reproduction or amendment not permitted. Please contact the author.